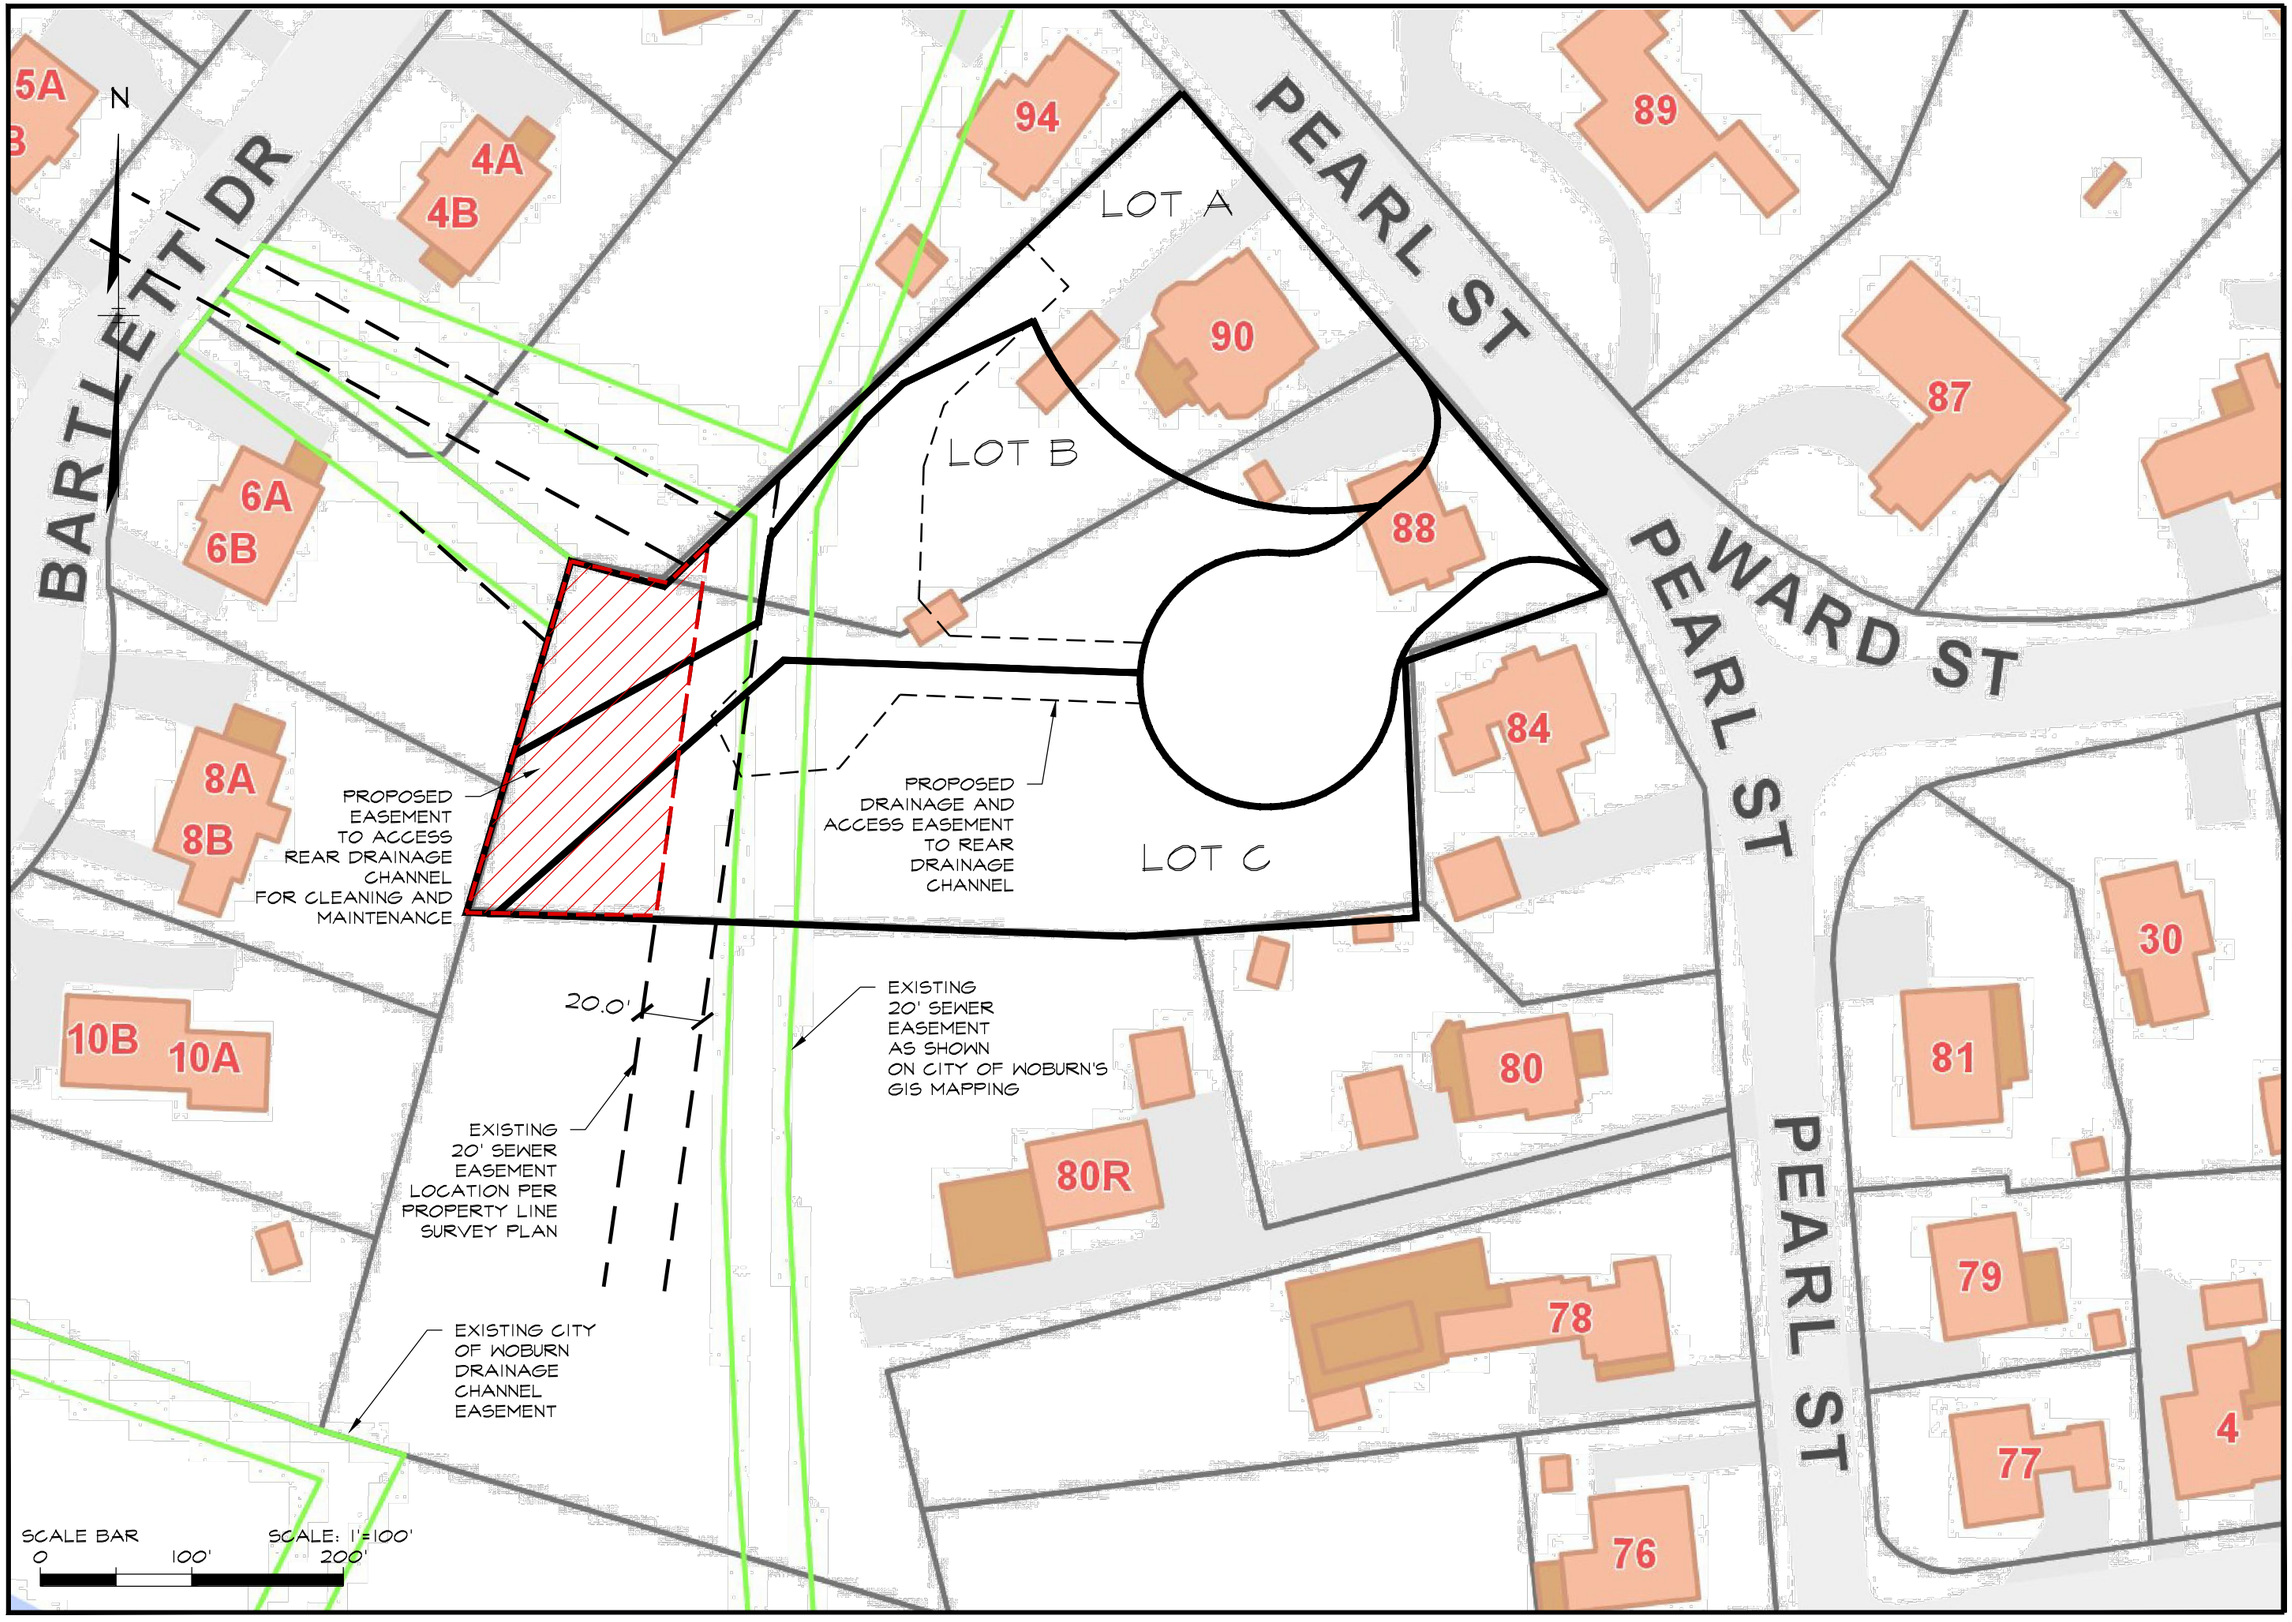

ASB
design group, LLC
civil engineering
traffic engineering
architecture
landscape design & construction
363 boston street, route 1
topsfield, ma 01983

project title:
88-92 PEARL STREET
WOBURN, MA

prepared for:
KEVIN & LNDA O'BRIEN
88-92 PEARL STREET
WOBURN, MA

parcel identification:
map: 17
block: N.A.
parcel: 11 & 12
lot: N.A.

revisions

no.	date	description
0	06.25.2018	ISSUED FOR REVIEW

plan submission
DRAINAGE
CHANNEL
CLEAN UP

date: 06.25.2018
scale: 1"=100'±
job no: 2017-45
DEP no: T.B.D.

drawing name
ASSESSORS MAP (GIS)

drawing number
FIGURE #1

sheet 1 of 1